




01 Front Elevation
SCALE: 1:50

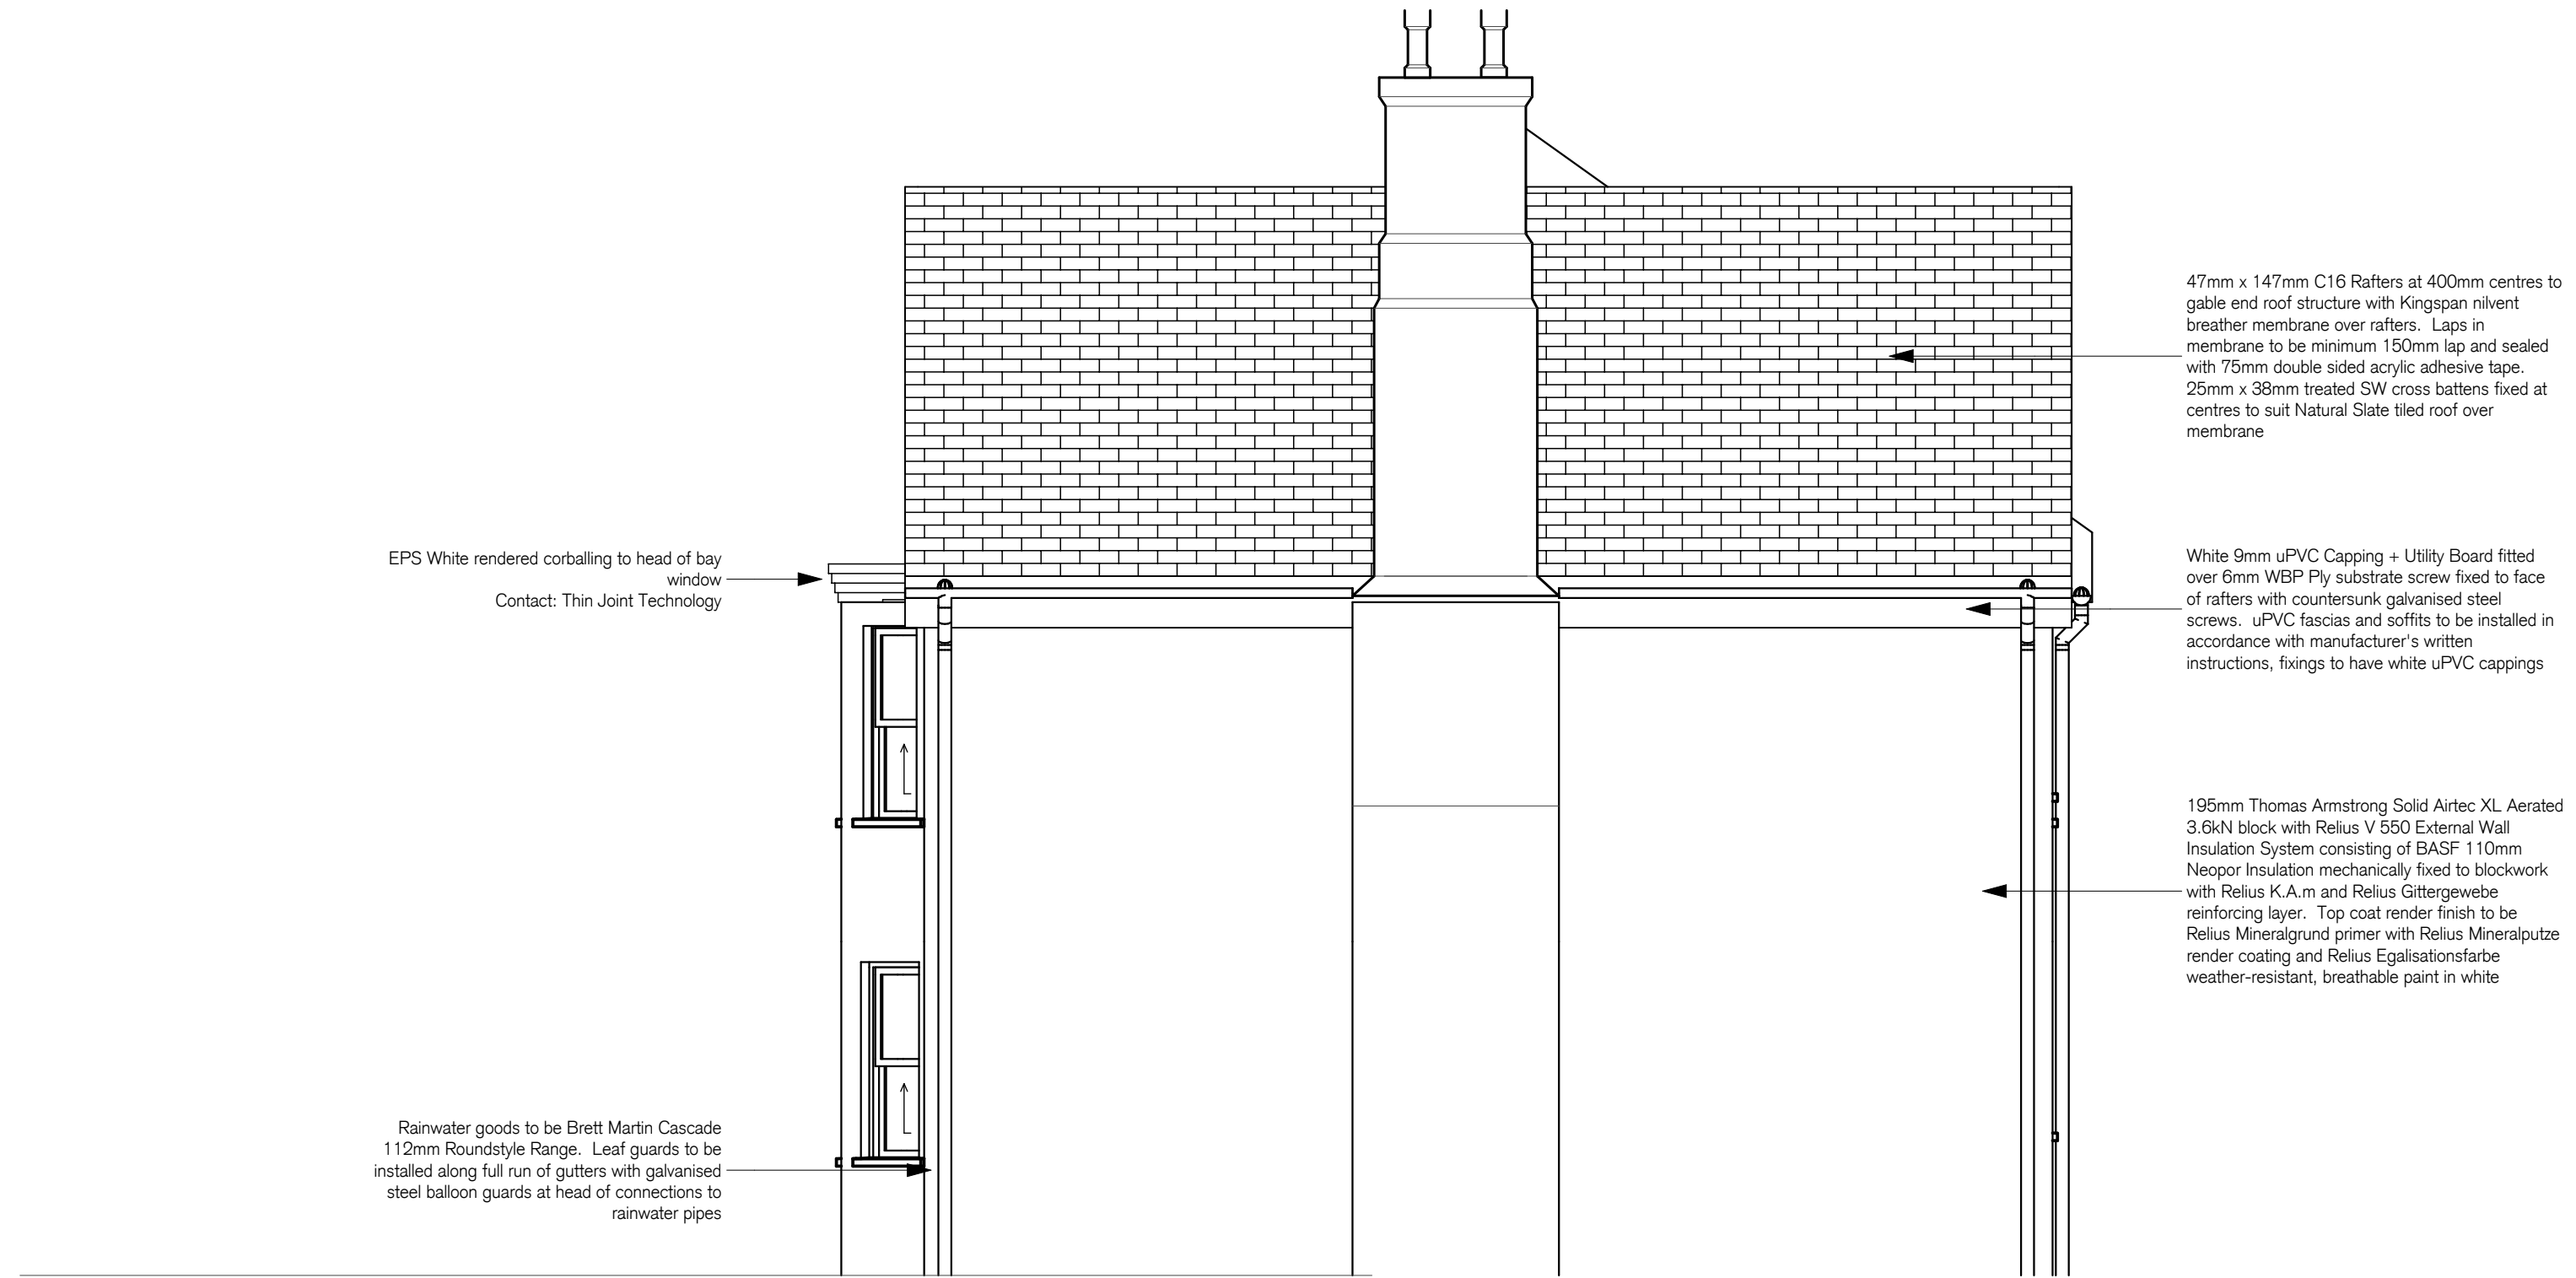

03 Side Elevation [North]
SCALE: 1:50

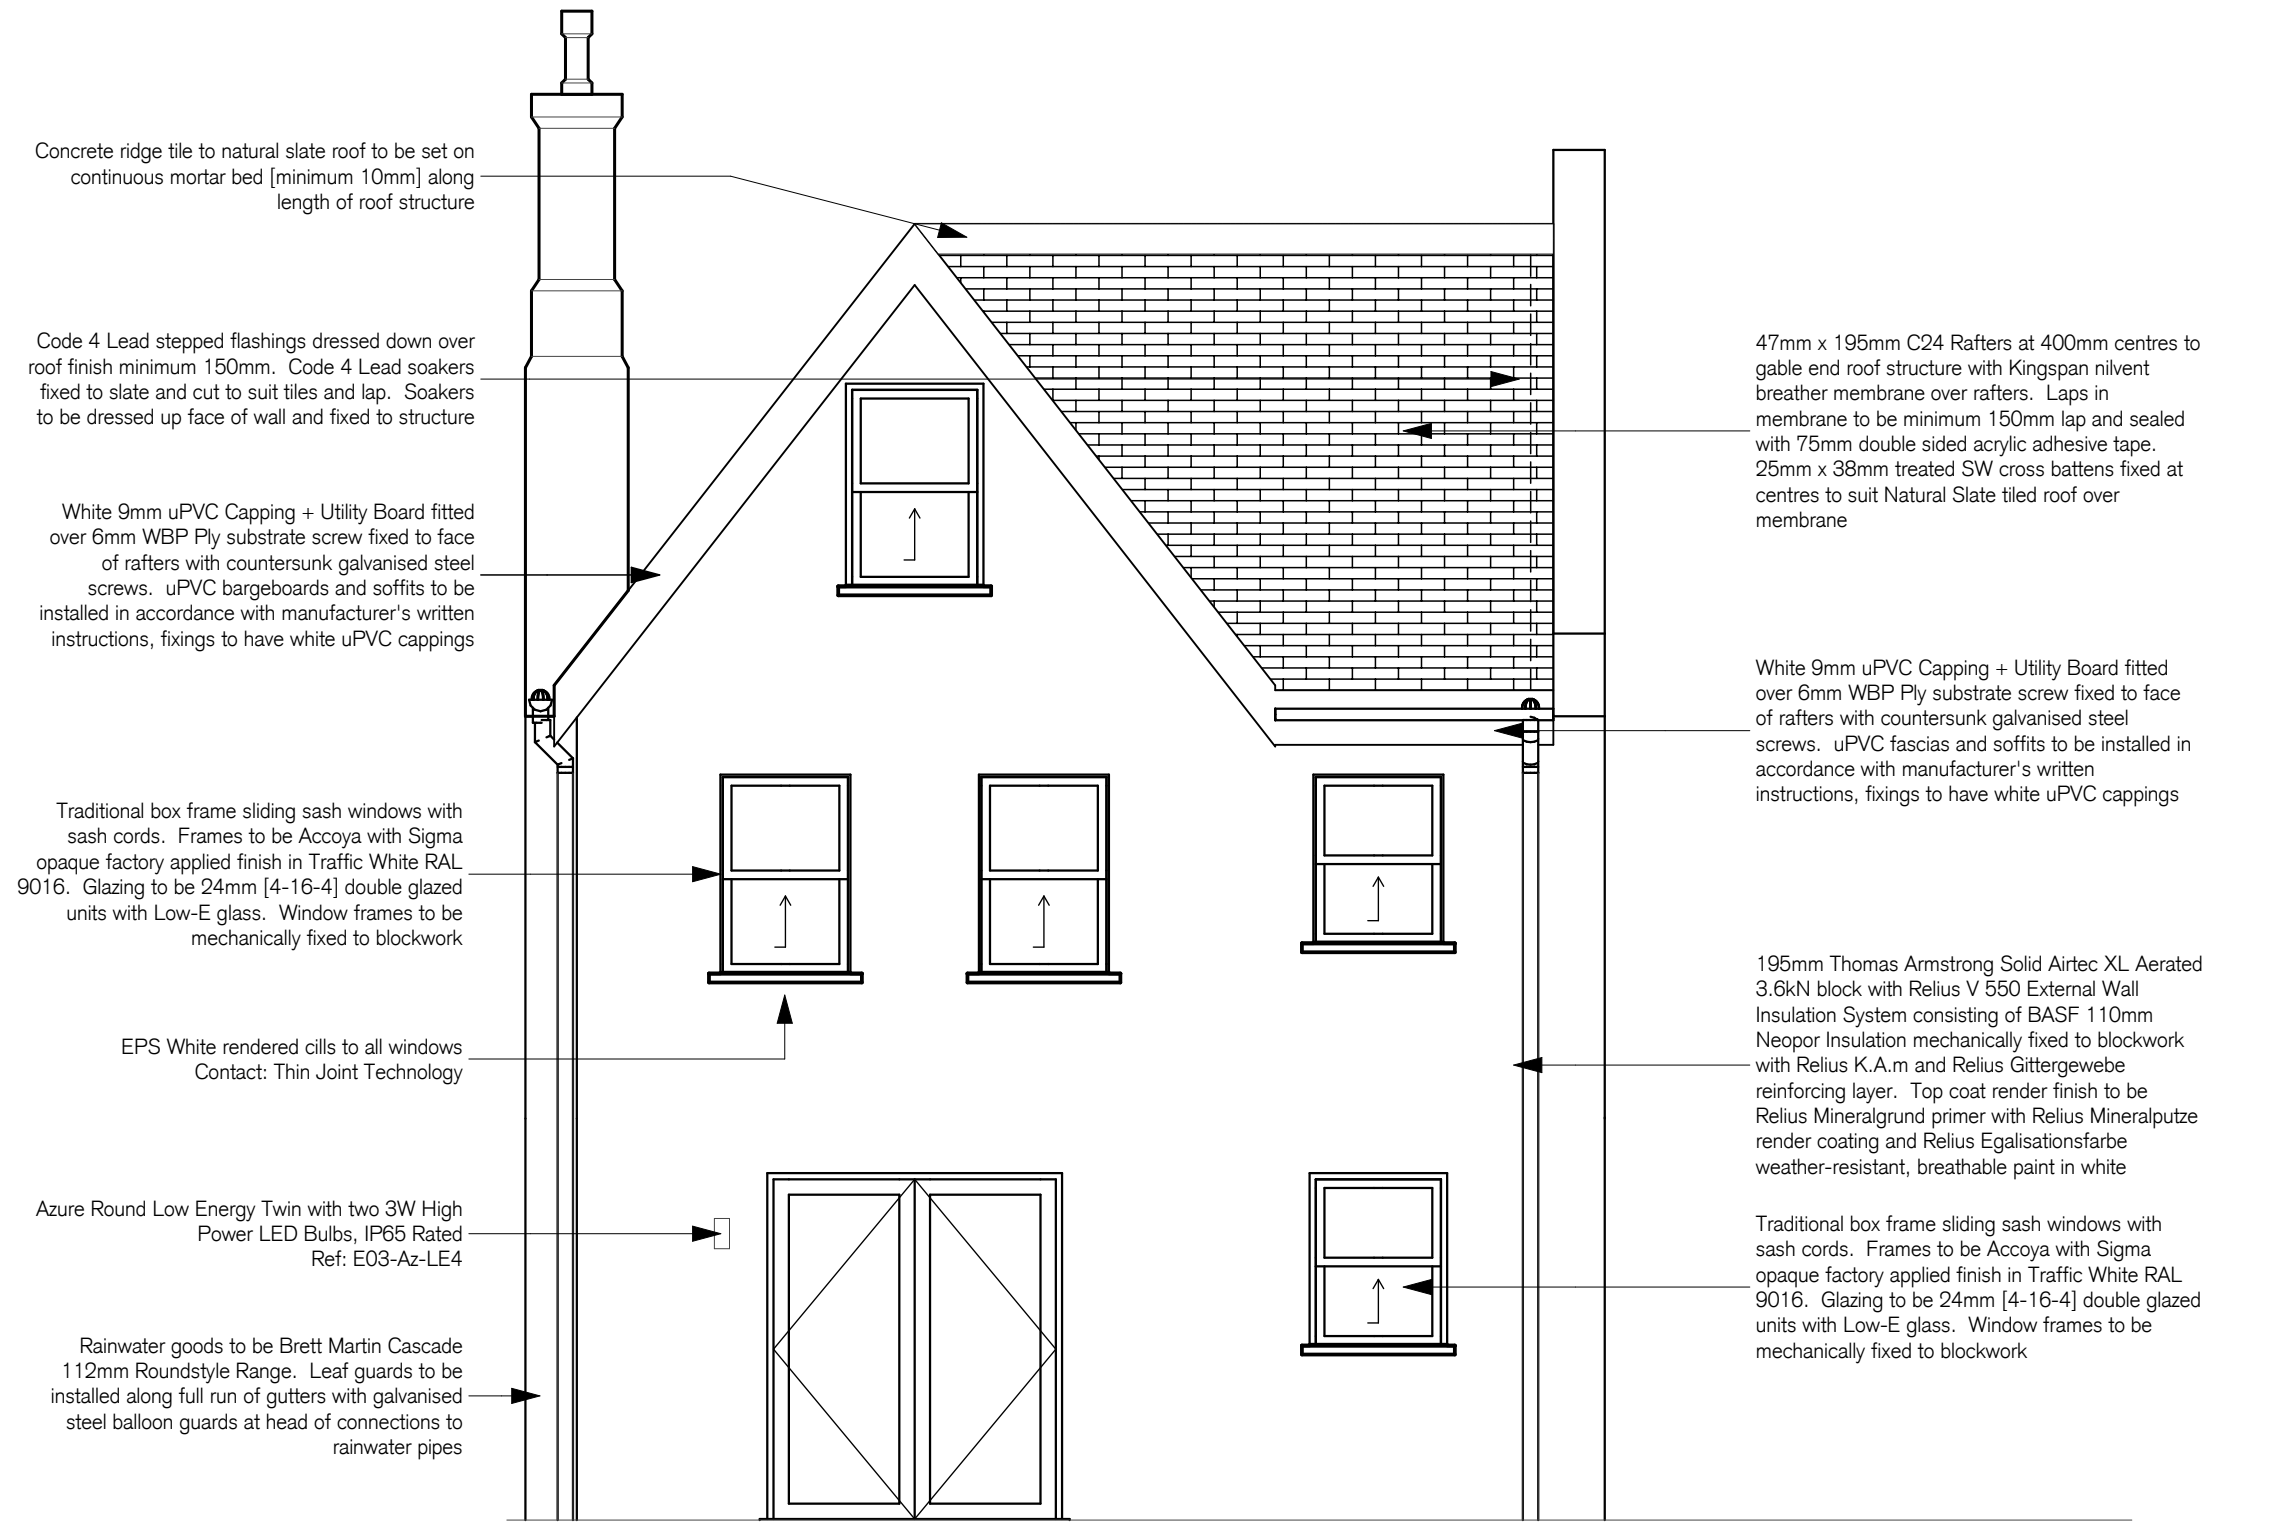

02 Rear Elevation
SCALE: 1:50

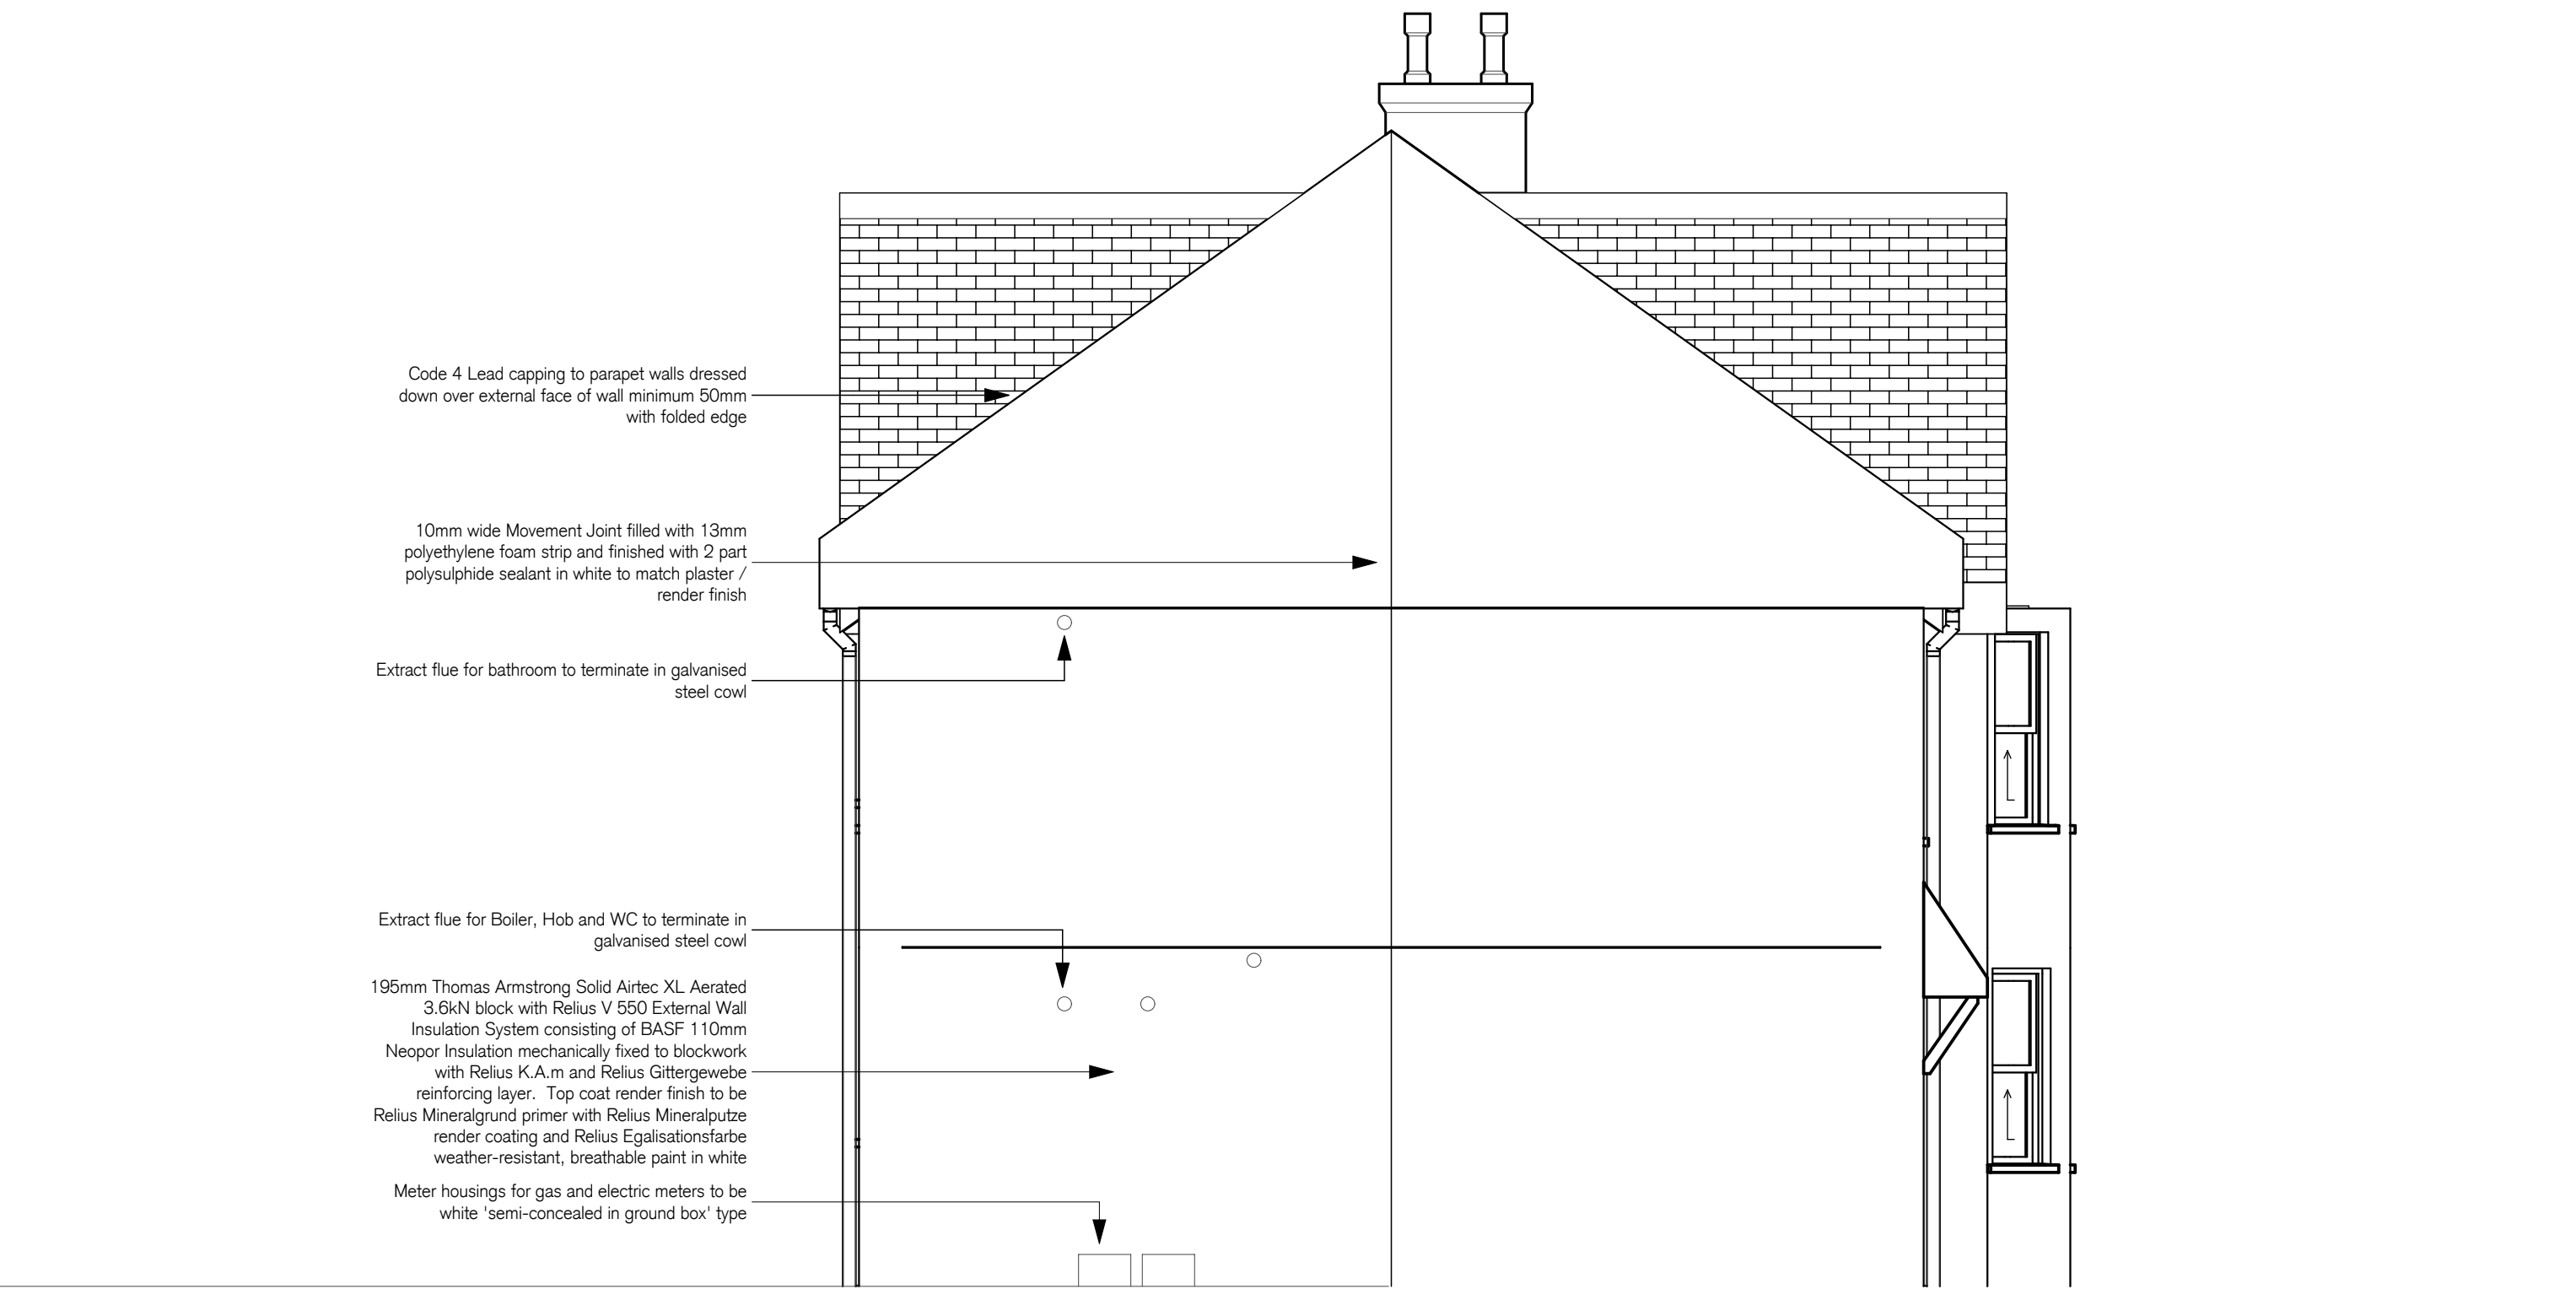

04 Side Elevation [South]
SCALE: 1:50

client	Mr Jaddoo
project	6 - 8 Mill Road, Worthing
building title	Gatehouse - Elevations
building ref	11 - 014 - 563 - A
stage	Tender
drawn	bm
first issue	01-05-12
scale	1:50
revision	A - 05-10-12 - Issued for Tender